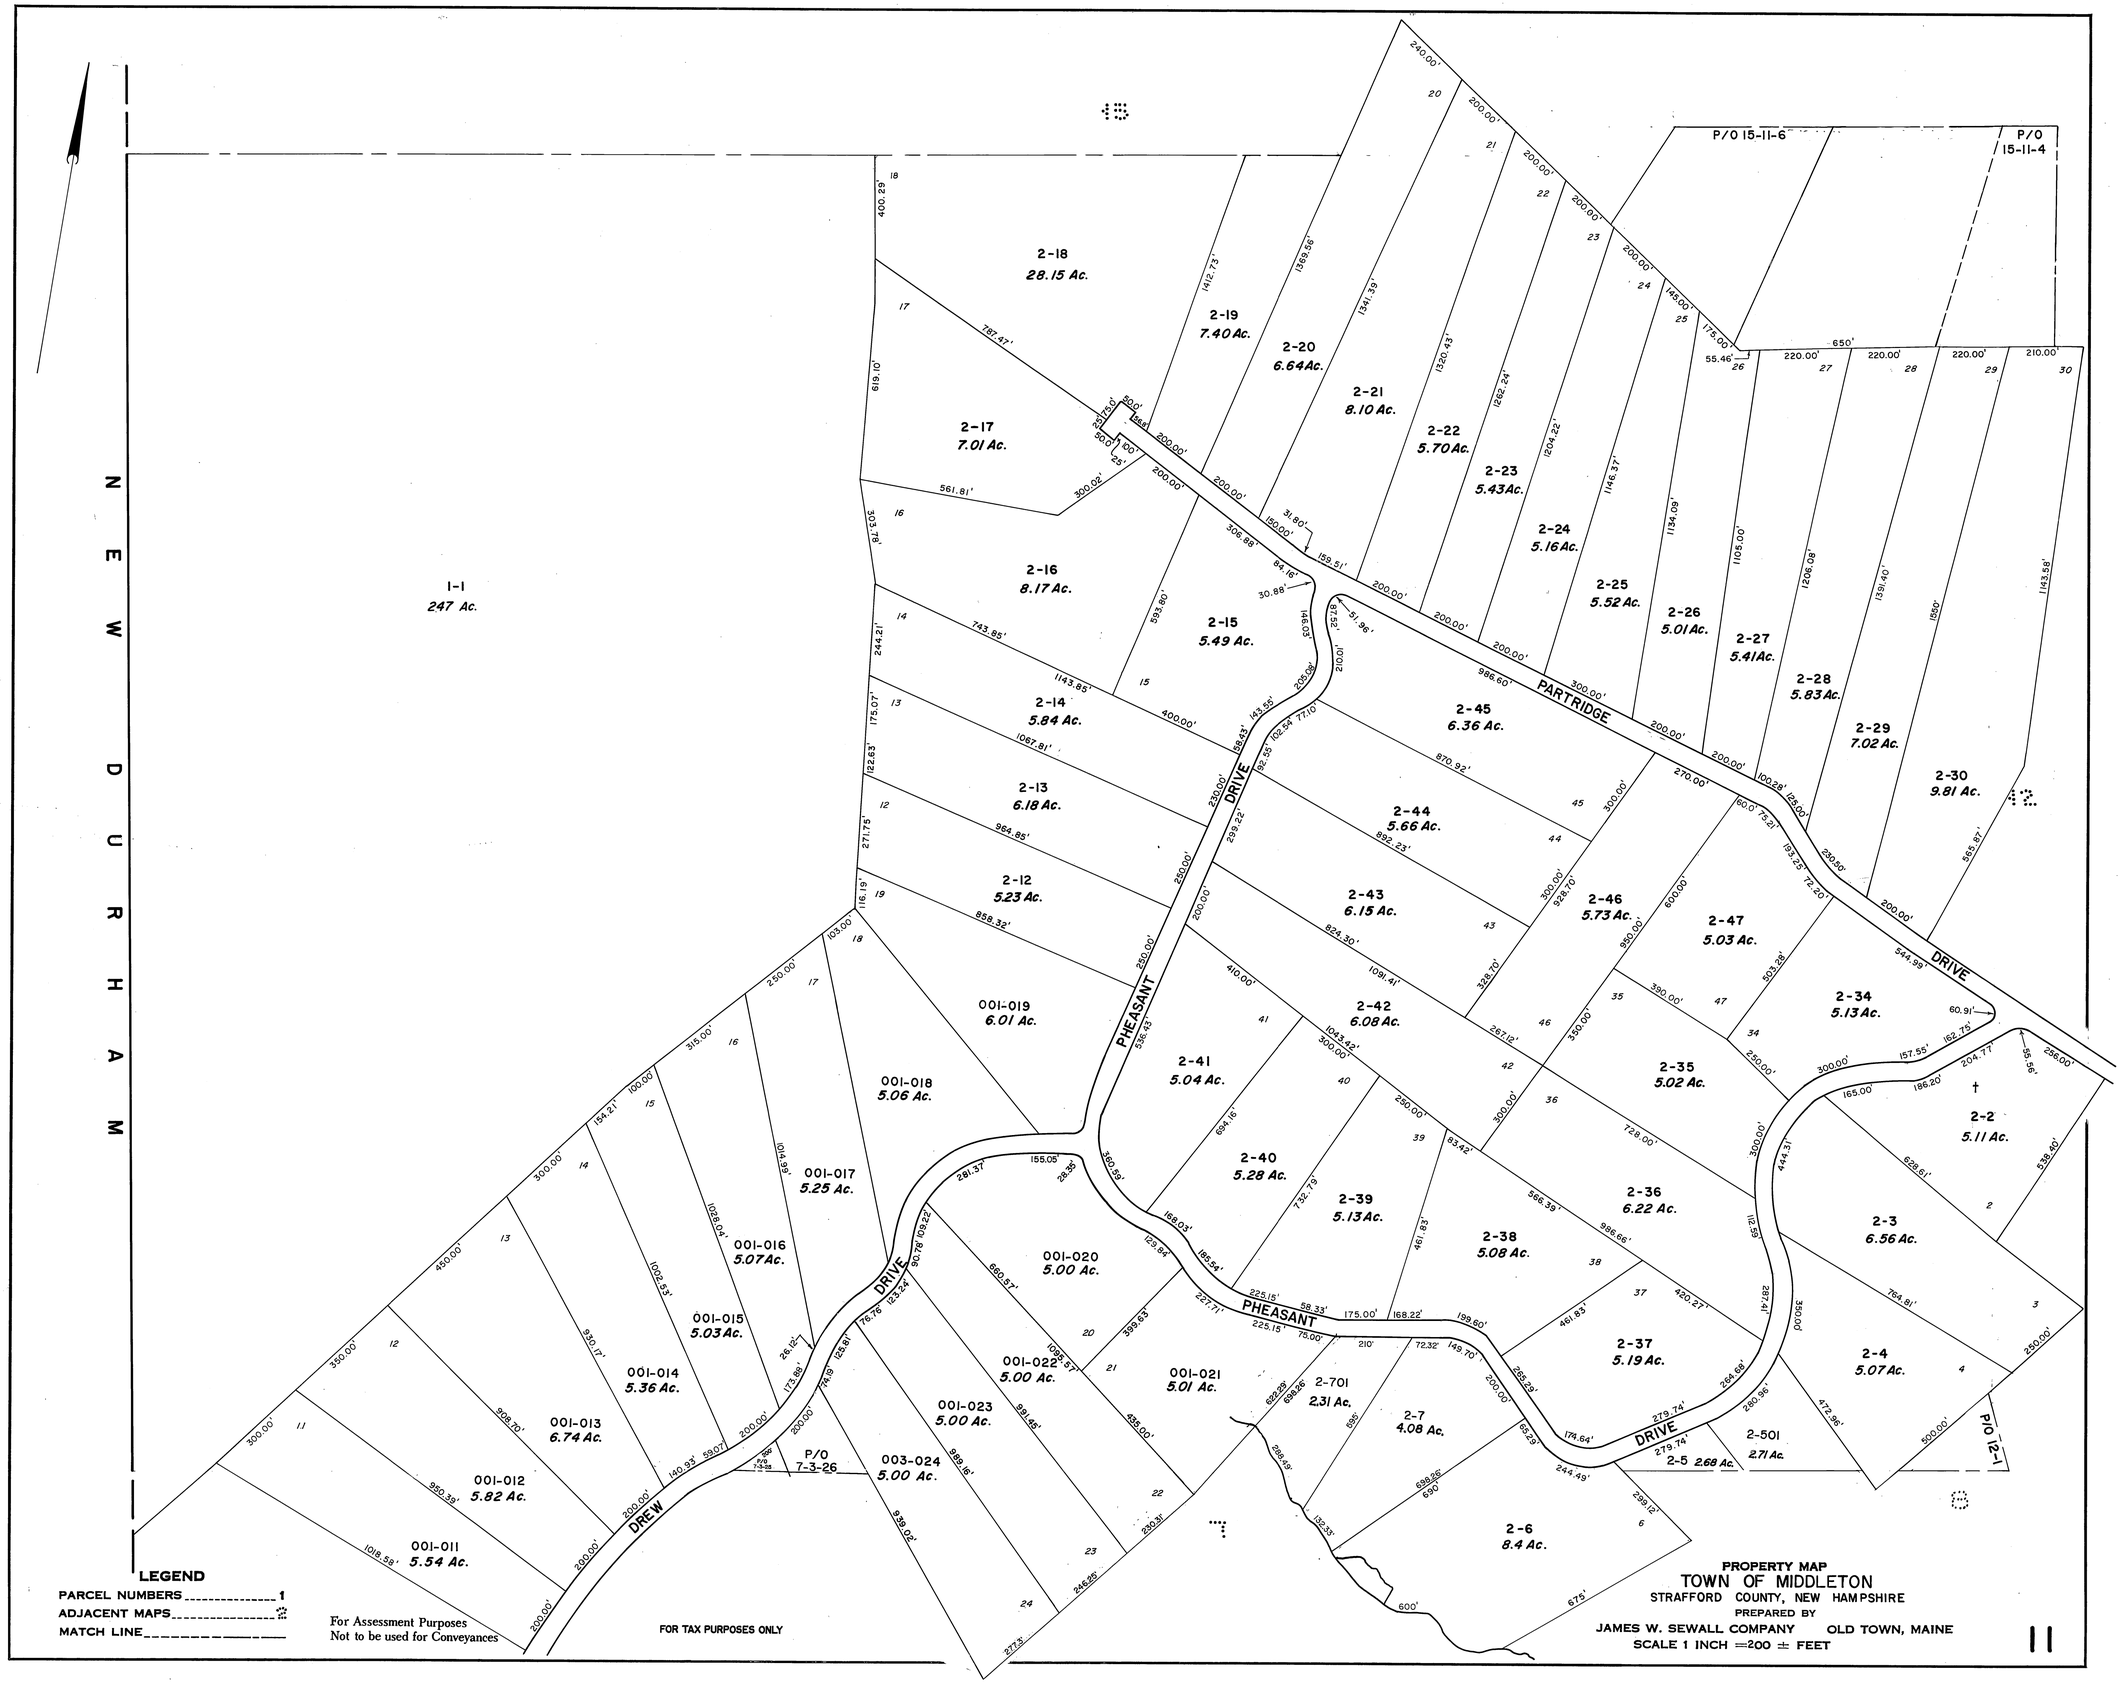
N E W D U R H A M
1-1
247 Ac.
2-18
28.15 Ac.
2-17
7.01 Ac.
2-16
8.17 Ac.
2-15
5.49 Ac.
2-14
5.84 Ac.
2-13
6.18 Ac.
2-12
5.23 Ac.
2-19
7.40 Ac.
2-20
6.64 Ac.
2-21
8.10 Ac.
2-22
5.70 Ac.
2-23
5.43 Ac.
2-24
5.16 Ac.
2-25
5.52 Ac.
2-26
5.01 Ac.
2-27
5.41 Ac.
2-28
5.83 Ac.
2-29
7.02 Ac.
2-30
9.81 Ac.
2-45
6.36 Ac.
2-44
5.66 Ac.
2-43
6.15 Ac.
2-42
6.08 Ac.
2-41
5.04 Ac.
2-40
5.28 Ac.
2-39
5.13 Ac.
2-38
5.08 Ac.
2-37
5.19 Ac.
2-36
6.22 Ac.
2-35
5.02 Ac.
2-34
5.13 Ac.
2-47
5.03 Ac.
2-46
5.73 Ac.
2-2
5.11 Ac.
2-3
6.56 Ac.
2-4
5.07 Ac.
2-5 2.68 Ac.
2-501
2.71 Ac.
2-6
8.4 Ac.
2-7
4.08 Ac.
2-701
2.31 Ac.
001-019
6.01 Ac.
001-018
5.06 Ac.
001-017
5.25 Ac.
001-016
5.07 Ac.
001-015
5.03 Ac.
001-014
5.36 Ac.
001-013
6.74 Ac.
001-012
5.82 Ac.
001-011
5.54 Ac.
001-020
5.00 Ac.
001-022
5.00 Ac.
001-023
5.00 Ac.
001-021
5.01 Ac.
003-024
5.00 Ac.
P/O 7-3-26
P/O 15-11-6
P/O 15-11-4
P/O 12-1
PARTRIDGE DRIVE
PHEASANT DRIVE
DREW DRIVE
LEGEND
PARCEL NUMBERS 1
ADJACENT MAPS
MATCH LINE
For Assessment Purposes
Not to be used for Conveyances
FOR TAX PURPOSES ONLY
PROPERTY MAP
TOWN OF MIDDLETON
STRAFFORD COUNTY, NEW HAMPSHIRE
PREPARED BY
JAMES W. SEWALL COMPANY OLD TOWN, MAINE
SCALE 1 INCH =200 ± FEET
11